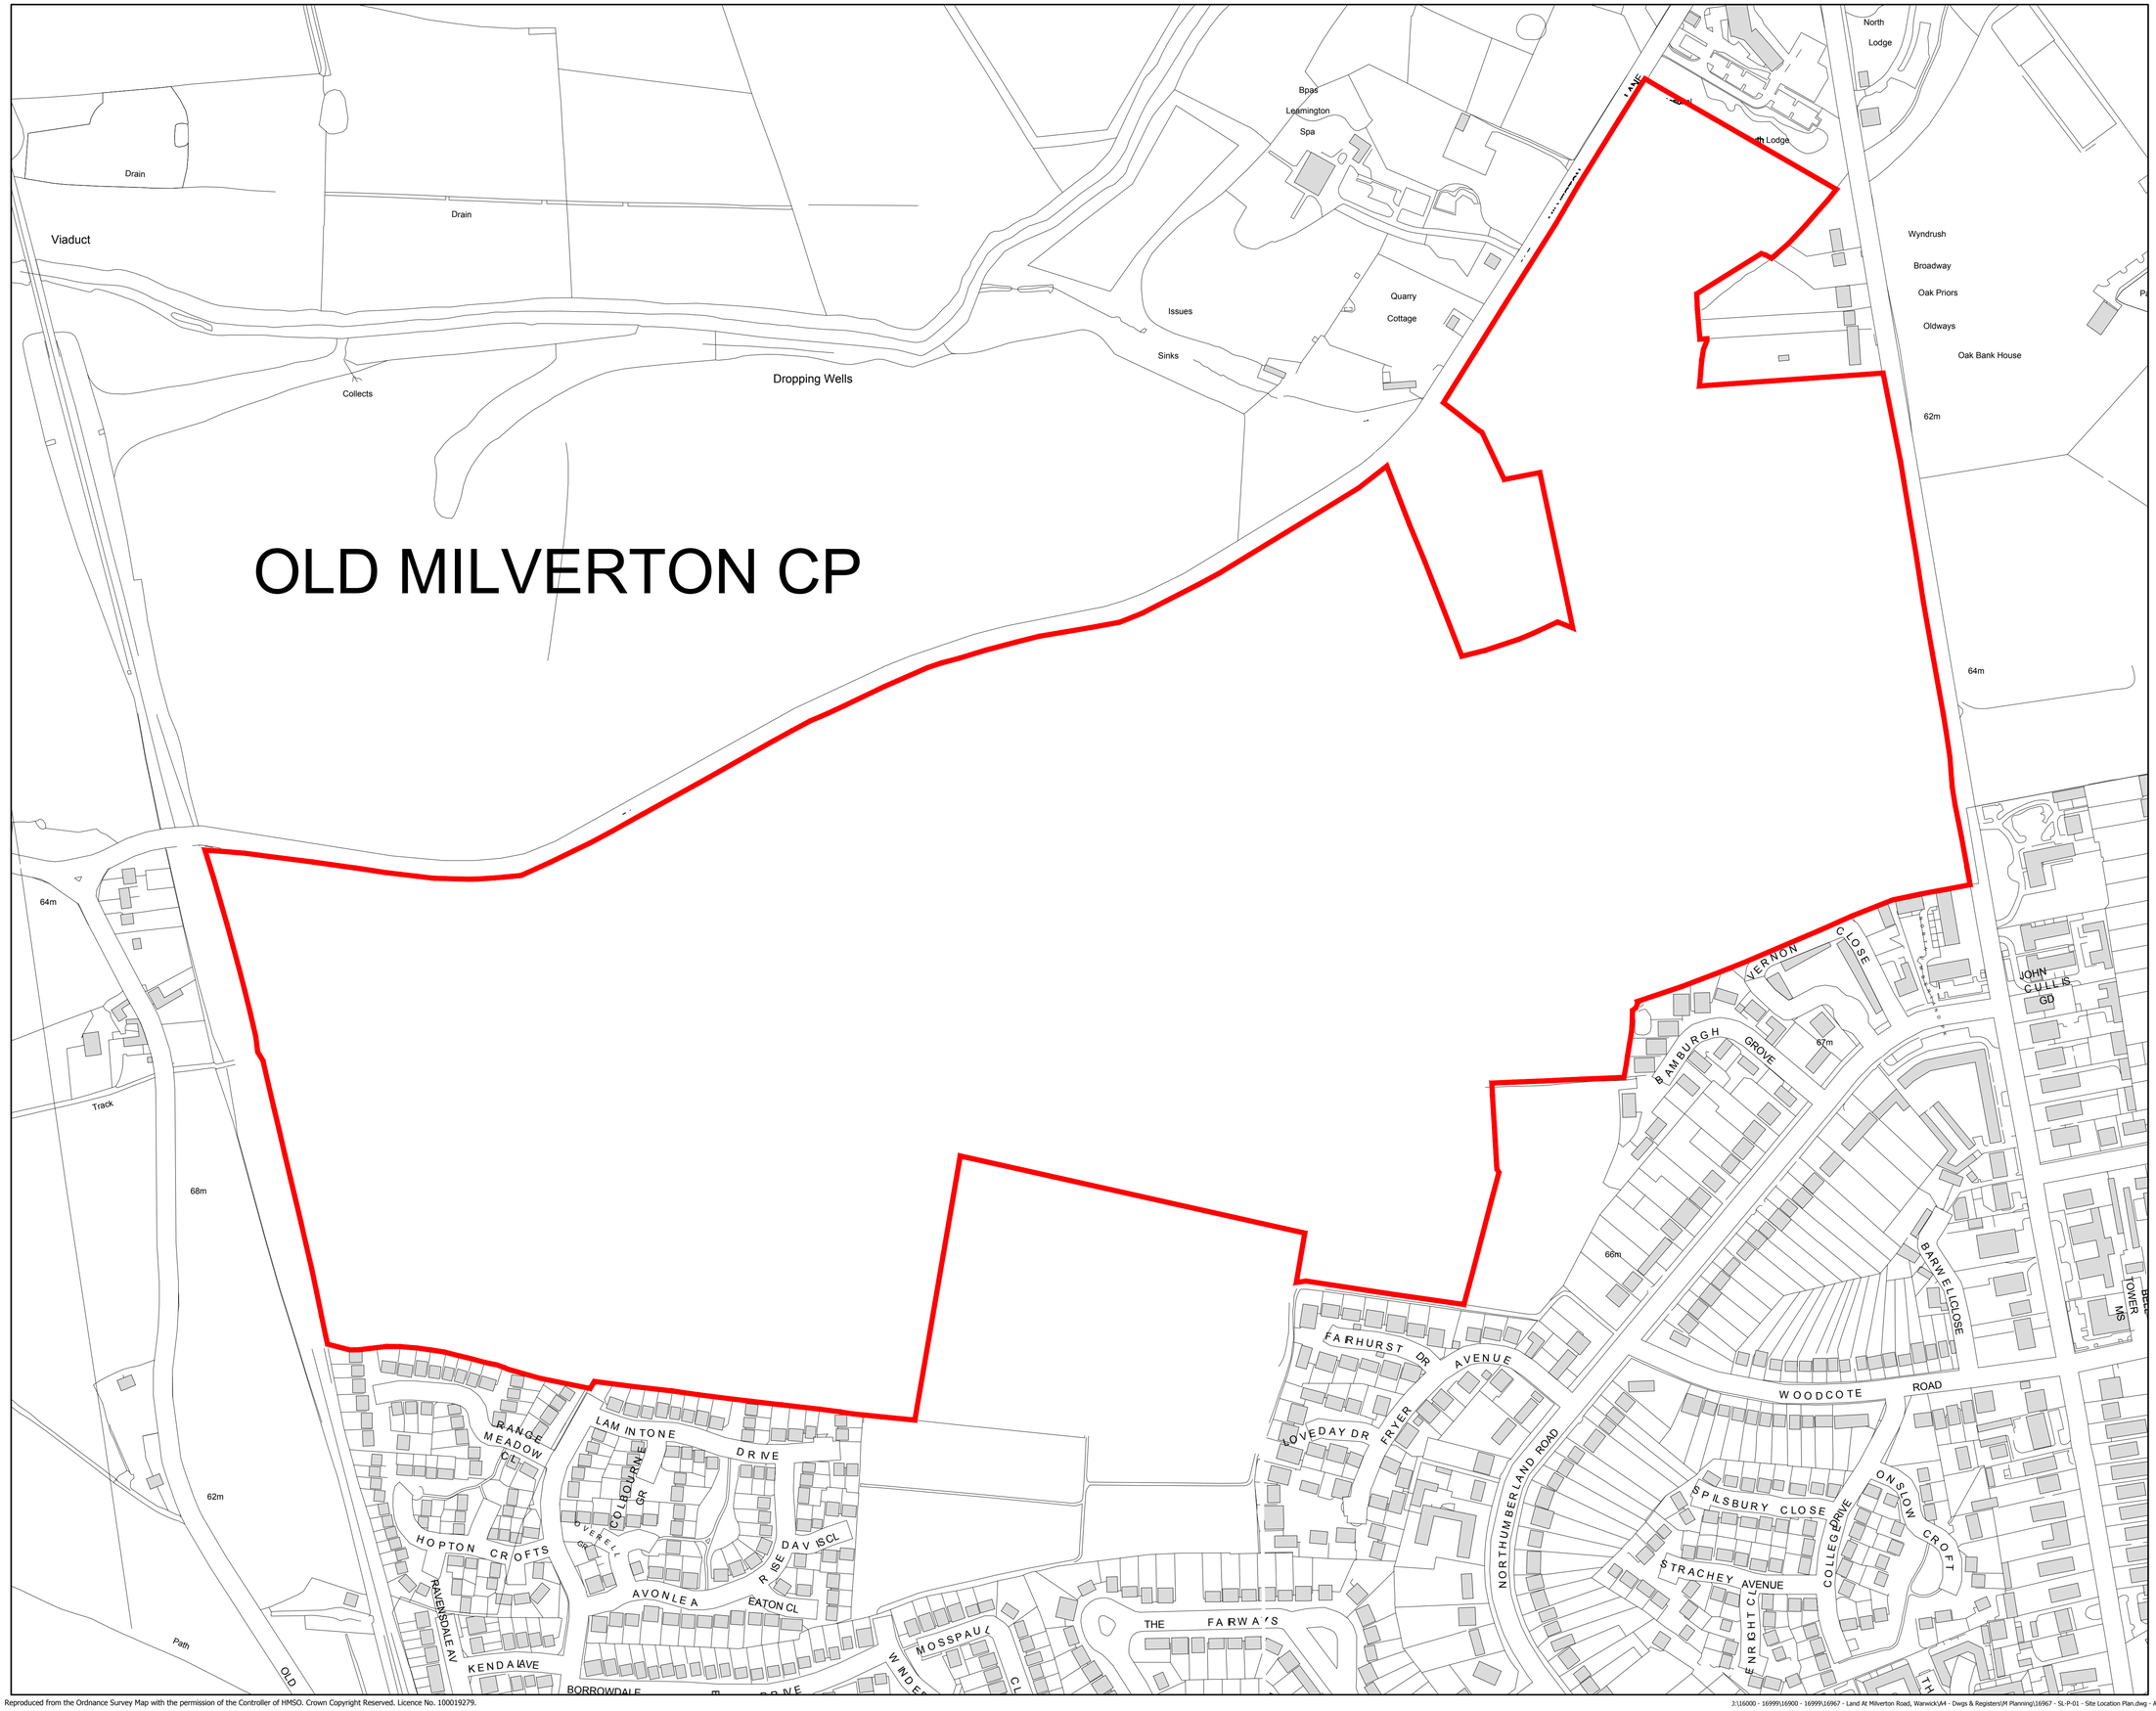

The scaling of this drawing cannot be assured

Revision	Date	Drn	Ckd
-	-	-	-

Site Boundary

Project
Old Milverton

Drawing Title
Site Location Plan

Date	Scale	Drawn by	Check by
21.04.16	1:2,500@A1	M.S.	R.C.

Project No	Drawing No	Revision
16967	SL-P-01	-

0 20 40 60 80 100m

BARTON WILLMORE
Planning • Master Planning & Urban Design
Architecture • Landscape Planning & Design • Project Services
Environmental & Sustainability Assessment • Graphic Design
bartonwillmore.co.uk

Offices at Reading London Bristol Cambridge Cardiff Ebbsfleet Edinburgh Leeds Manchester Solihull

Reproduced from the Ordnance Survey Map with the permission of the Controller of HMSO. Crown Copyright Reserved. Licence No. 100019279.

J:\16000 - 16999\16900 - 16999\16967 - Land At Milverton Road, Warwick\A4 - Dwgs & Registers\M Planning\16967 - SL-P-01 - Site Location Plan.dwg - A1