Wilmcote Road
Red Line Plan

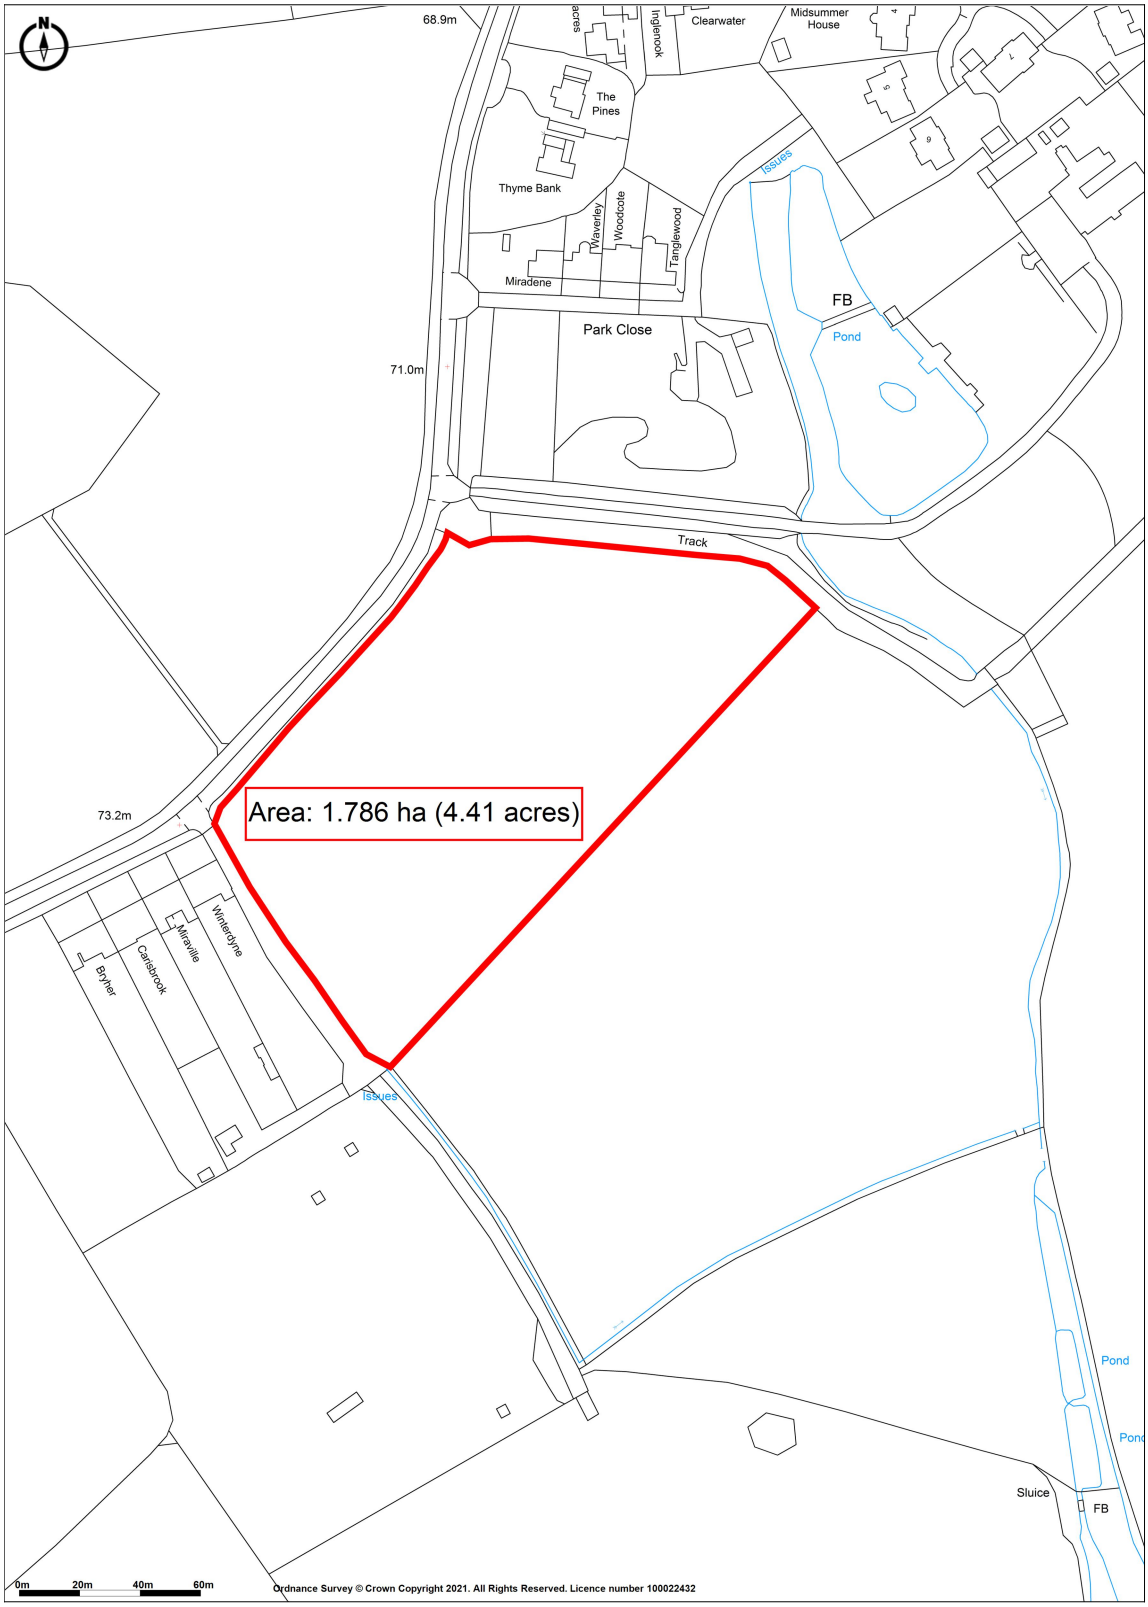

Promap
LANDMARK INFORMATION

Ordnance Survey © Crown Copyright 2021. All Rights Reserved.
Licence number 100022432
Plotted Scale - **1:2500**. Paper Size - **A4**

framptons

Our ref: PJF/eb/PF/10604
Dwg No. PF/10604.02 Rev B